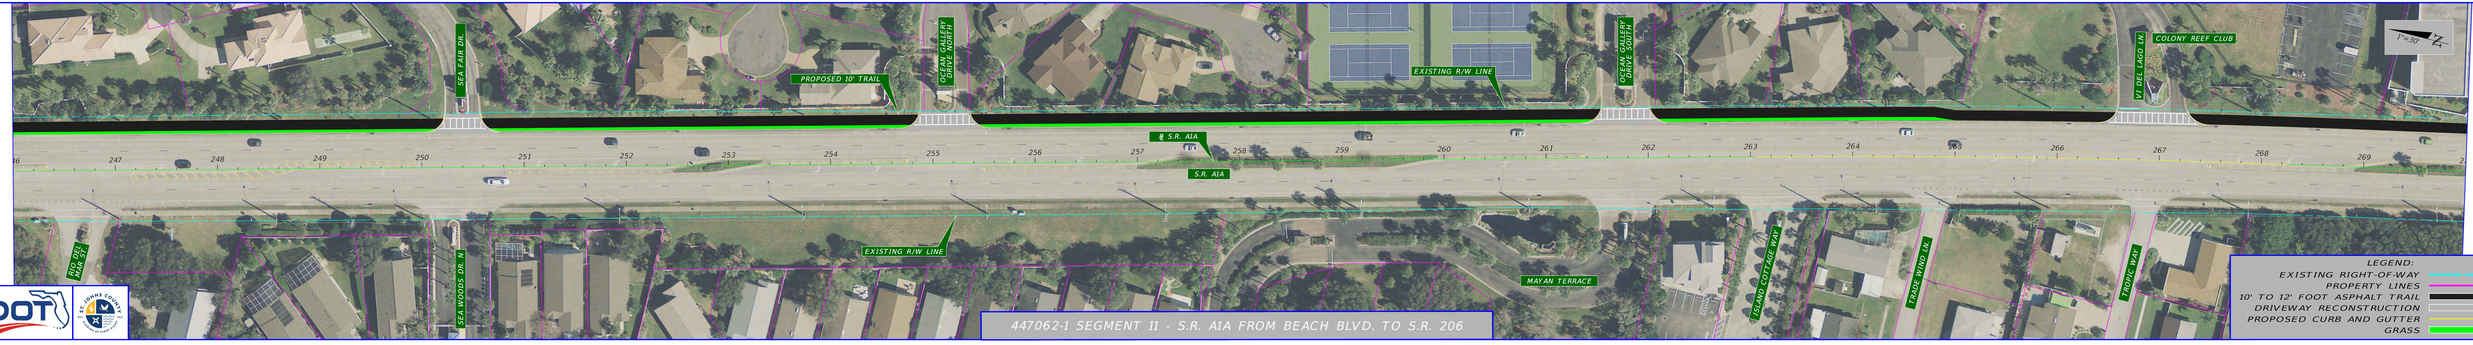

LEGEND:
EXISTING RIGHT-OF-WAY
PROPERTY LINES
10' TO 12' FOOT ASPHALT TRAIL
DRIVEWAY RECONSTRUCTION
PROPOSED CURB AND GUTTER
GRASS

447062-1 SEGMENT 11 - S.R. AIA FROM BEACH BLVD. TO S.R. 206

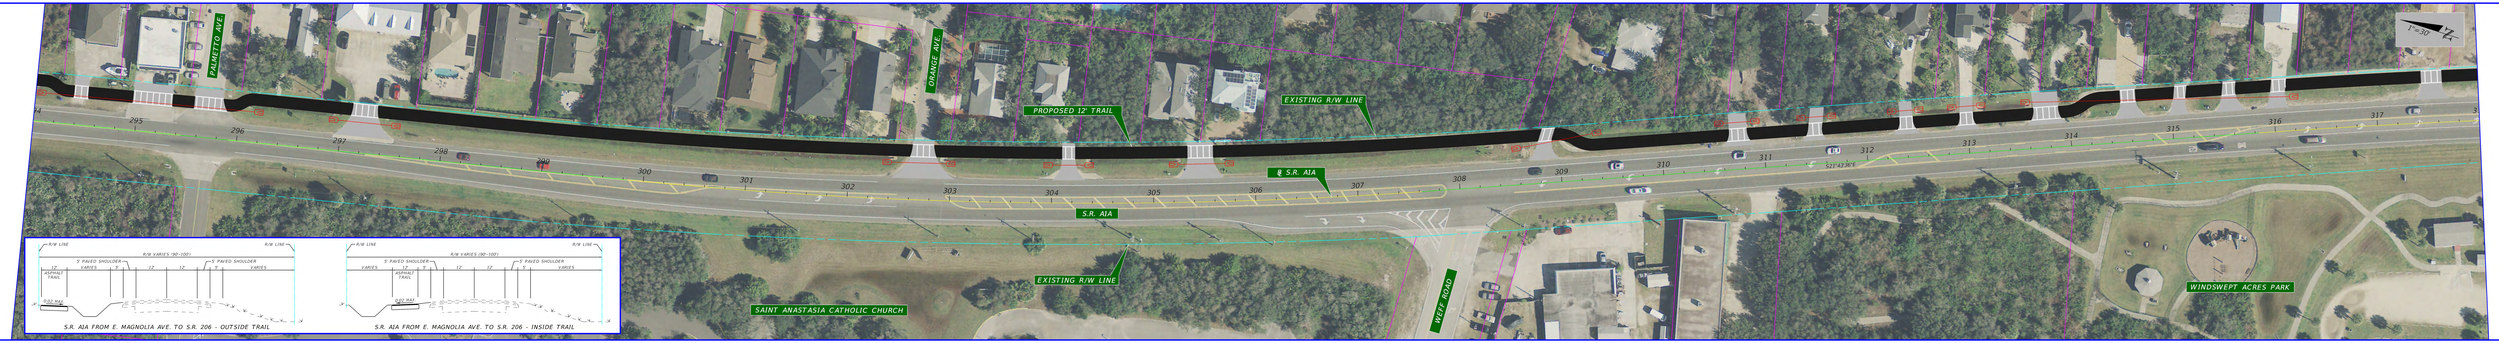

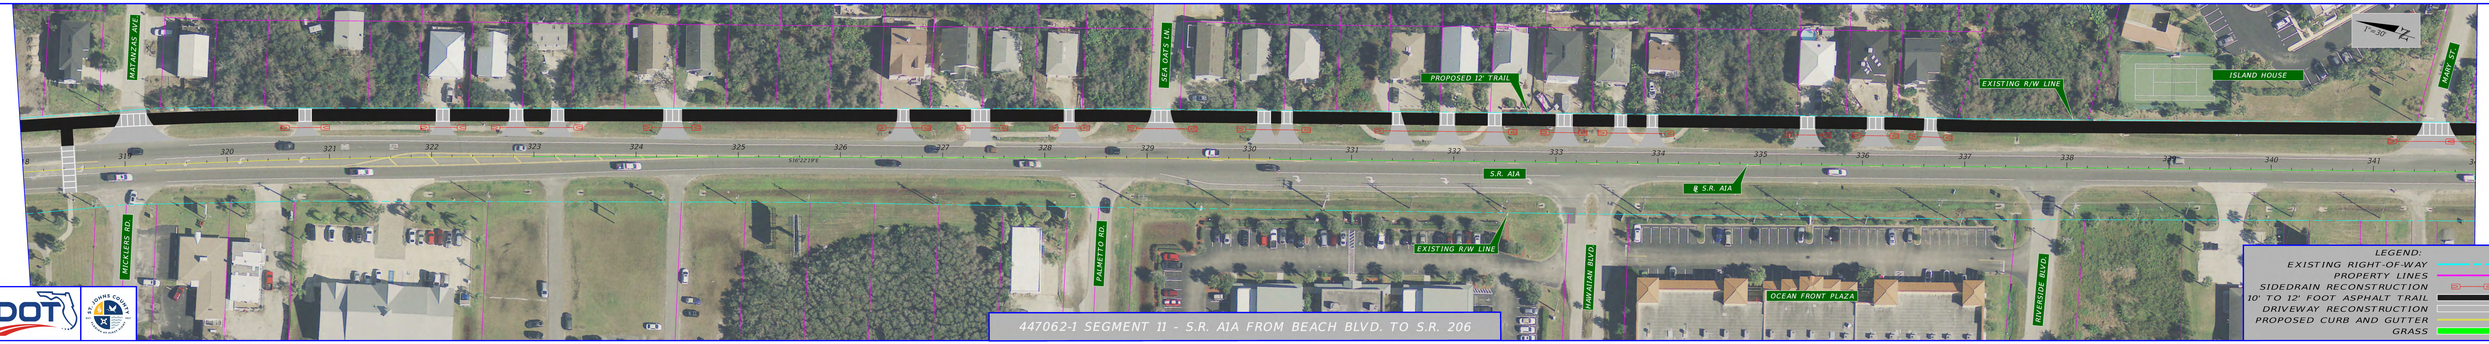

LEGEND:
- EXISTING RIGHT-OF-WAY
- PROPERTY LINES
- SIDEDRAIN RECONSTRUCTION
- 10' TO 12' FOOT ASPHALT TRAIL
- DRIVEWAY RECONSTRUCTION
- PROPOSED CURB AND GUTTER
- GRASS

447062-1 SEGMENT 11 - S.R. AIA FROM BEACH BLVD. TO S.R. 206

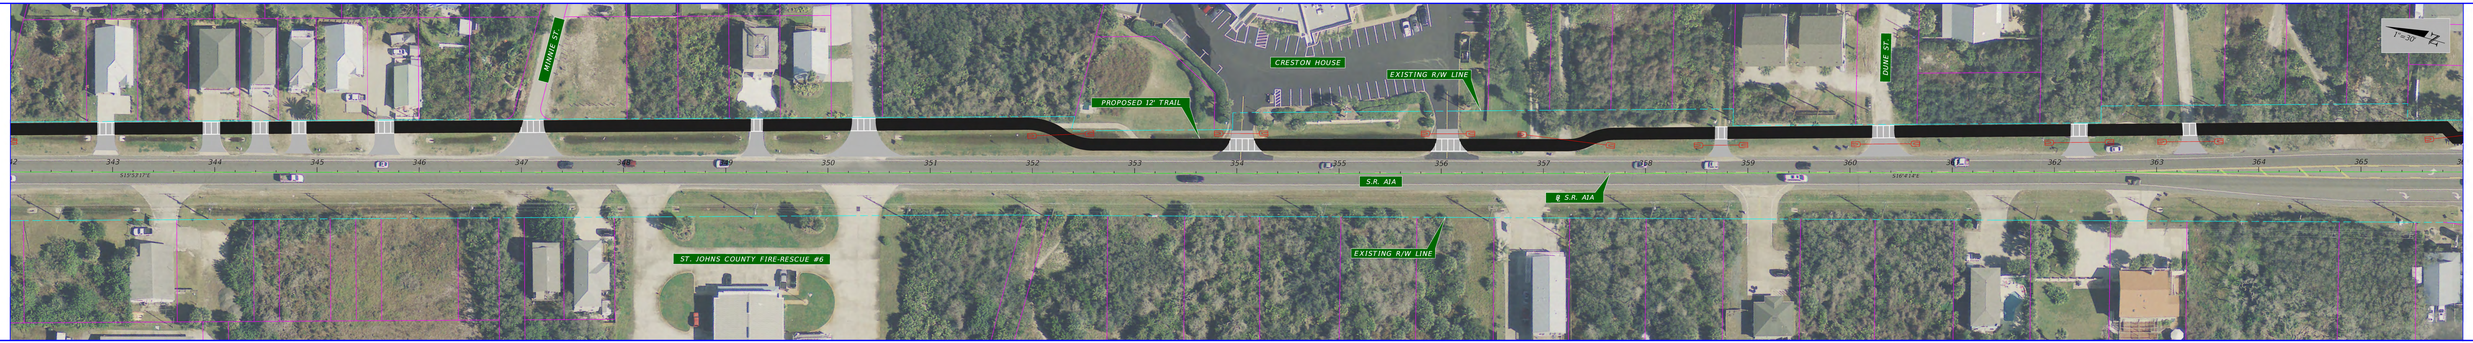

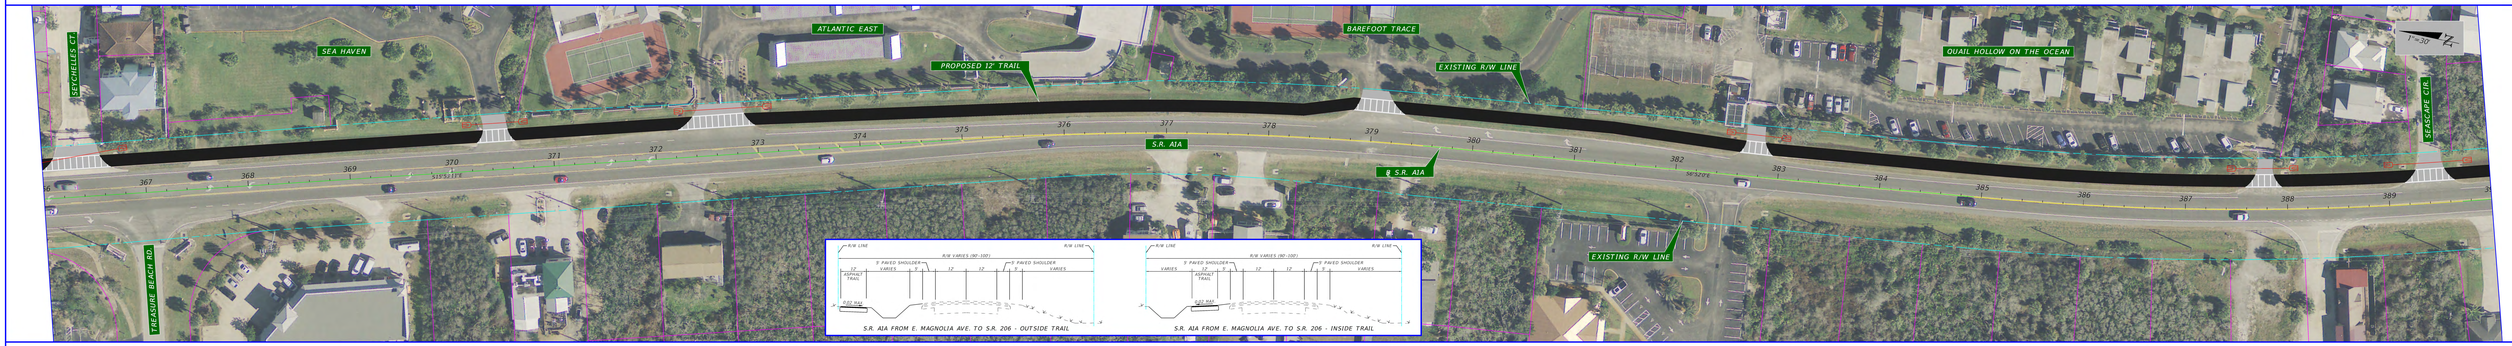

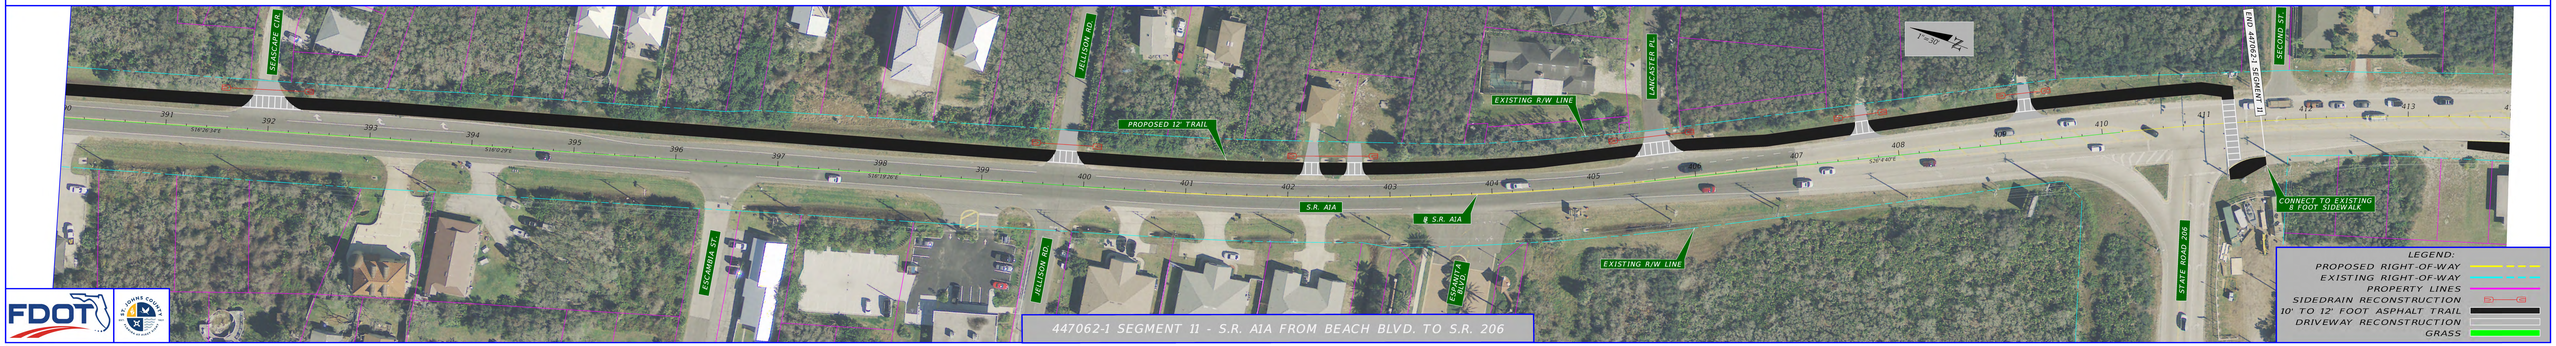

FDOT

ST. JOHNS COUNTY

447062-1 SEGMENT 11 - S.R. AIA FROM BEACH BLVD. TO S.R. 206