PUBLIC MEETING

Proposed Lane Avenue Crosswalk South of Lucente Drive

FIN 430910-3

Jacksonville, Duval County, Florida

PROJECT OVERVIEW

This project proposes a crosswalk on Lane Avenue (State Road 103) just south of Lucente Drive to increase safety for motorists, pedestrians, bicyclists, children and other vulnerable users of the corridor.

FDOT proposes the following improvements:

- Addition of crosswalk
- Addition of a concrete median to facilitate construction of the crosswalk

COMMENTS

Comments may be submitted during the virtual meeting or in-person meeting, via the project website at www.nflroads.com/virtualmeetings, or by contacting **Nick Hope, P.E. at (904) 360-5634** or **Nick.Hope@dot.state.fl.us**. While comments about the project are accepted at any time, please note that comments must be received by Oct. 27, 2026 to be included in the official meeting record.

ACCESS MANAGEMENT

Brittany Chastain, PMP

1109 S. Marion Avenue
Lake City, Florida 32055

Phone:
(386) 961-7431

Email:
Brittany.Chastain@dot.state.fl.us

FOR MORE INFORMATION

Nick Hope, P.E.
Safety Studies Engineer

Florida Department of Transportation
2198 Edison Avenue MS 2804
Jacksonville, FL 32204


Phone: (904) 360-5634
Email: Nick.Hope@dot.state.fl.us

PROJECT WEBSITE
https://nflroads.com/ProjectDetails?p=6129

@MyFDOT_NEFL

@MyFDOTNEFL

@MyFDOT_NEFL

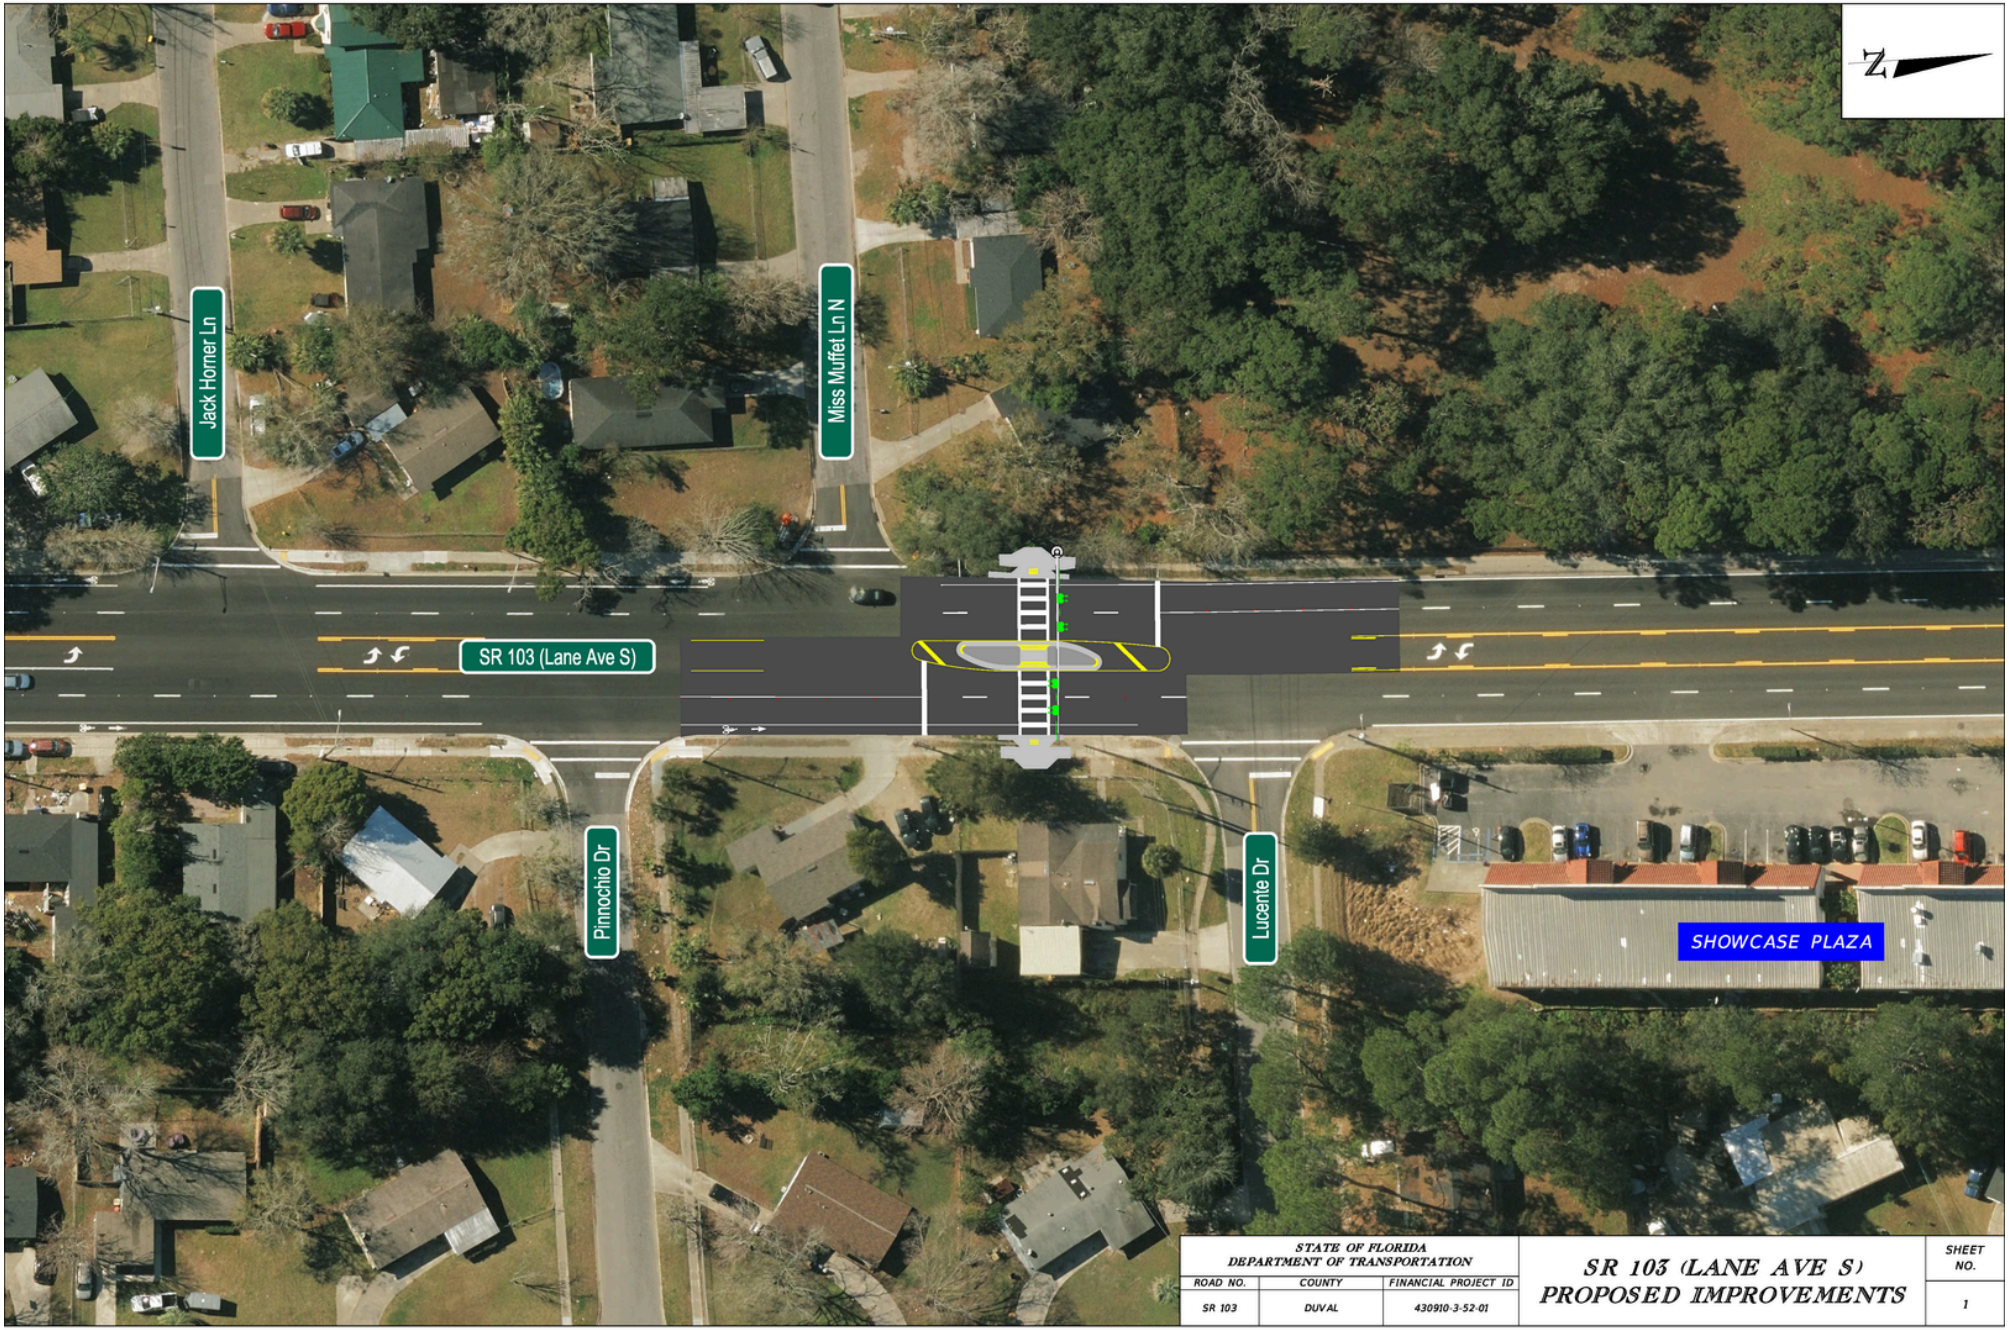

STATE OF FLORIDA DEPARTMENT OF TRANSPORTATION			SR 103 (LANE AVE S) PROPOSED IMPROVEMENTS	SHEET NO.
ROAD NO.	COUNTY	FINANCIAL PROJECT ID		
SR 103	DUVAL	430910-3-52-01		1