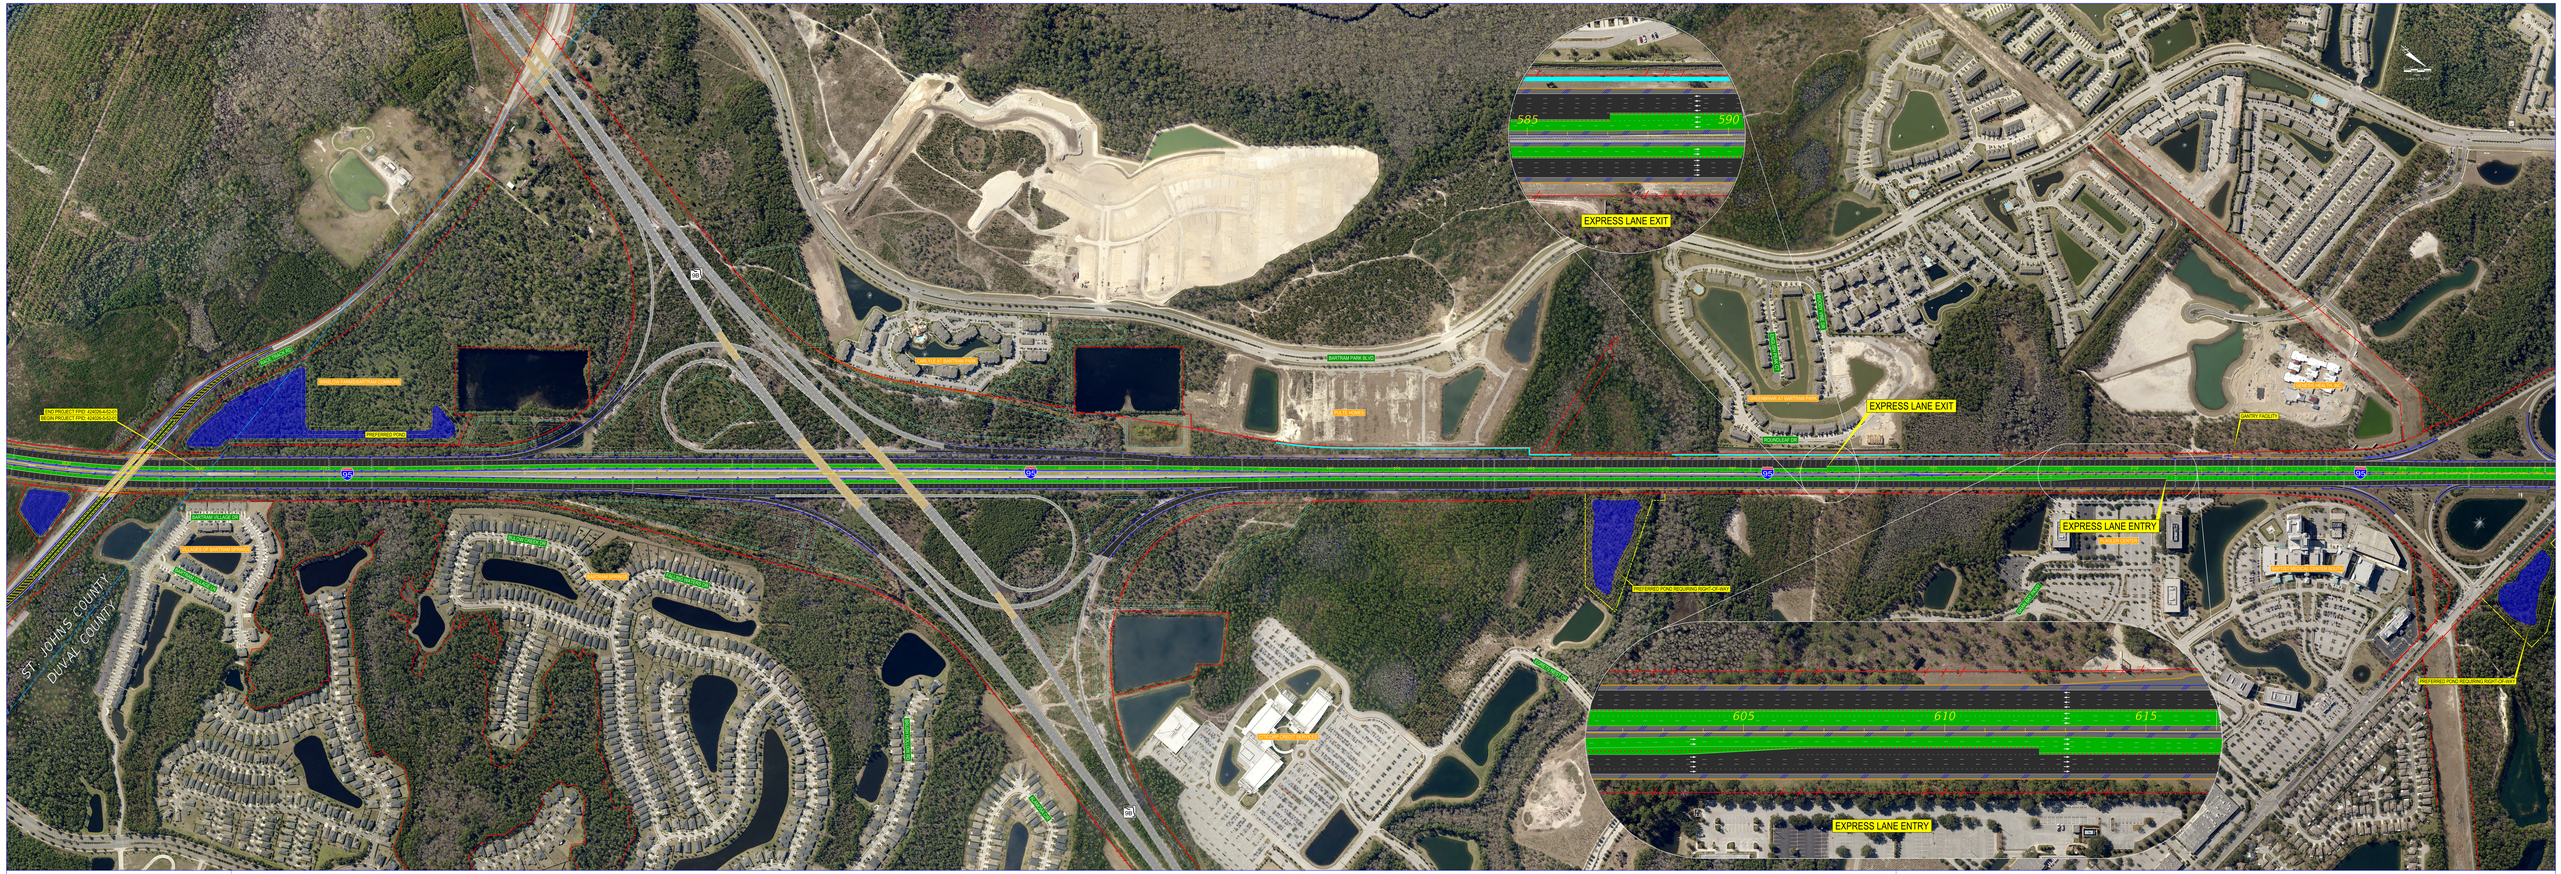

LEGEND

GENERAL USE LANES	EXISTING NOISE BARRIER	NOISE BARRIER RECOMMENDED FOR FURTHER EVALUATION	EXISTING LIMITED ACCESS R/W	EXISTING RIGHT-OF-WAY	COUNTY LINE
EXPRESS LANES	BRIDGES	MSE/BARRIER WALLS	PROPOSED LIMITED ACCESS R/W	PROPOSED RIGHT-OF-WAY	CROSSING NOT PERMITTED

INTERIM

Centennial FDOT 1915 ★ 2015

95 EXPRESS