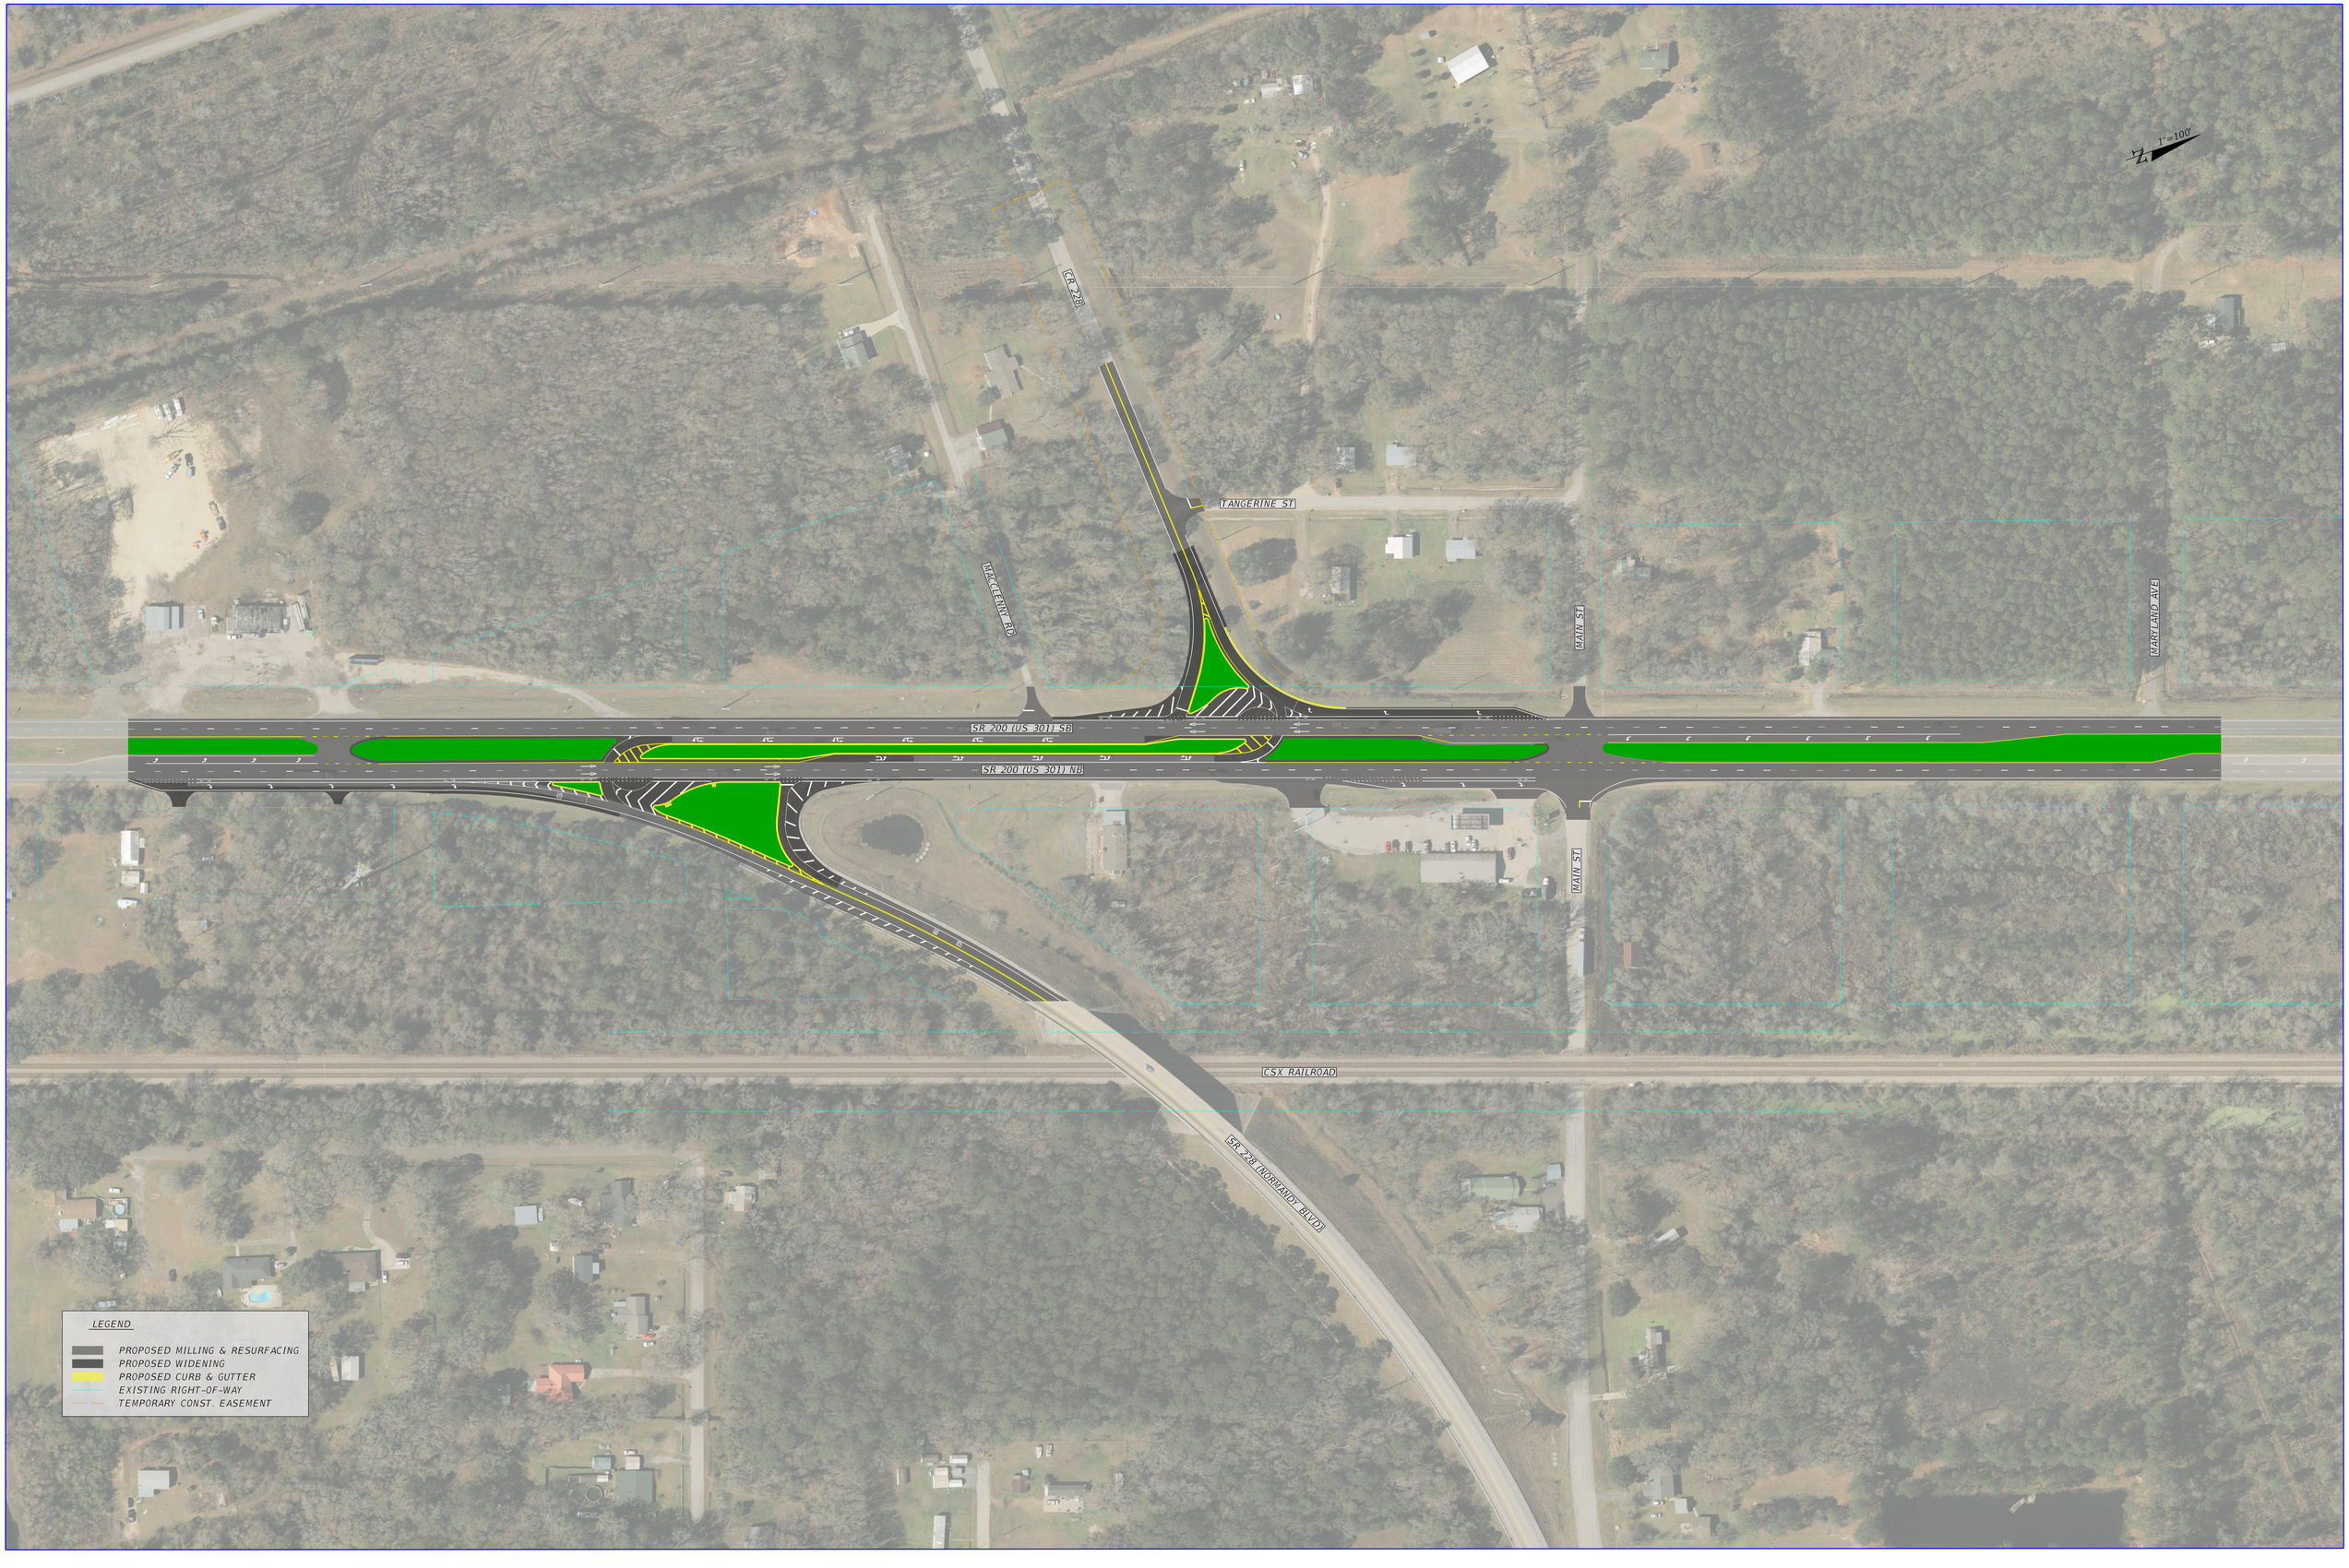

1"=100'
CR 228
TANGERINE ST
MACCLENNY RD
MAIN ST
MARYLAND AVE
SR 200 (US 301) SB
SR 200 (US 301) NB
MAIN ST
CSX RAILROAD
SR 228 (NORMANDY BLVD)
LEGEND
PROPOSED MILLING & RESURFACING
PROPOSED WIDENING
PROPOSED CURB & GUTTER
EXISTING RIGHT-OF-WAY
TEMPORARY CONST. EASEMENT